Typical Cross Section For Cement Concrete Road

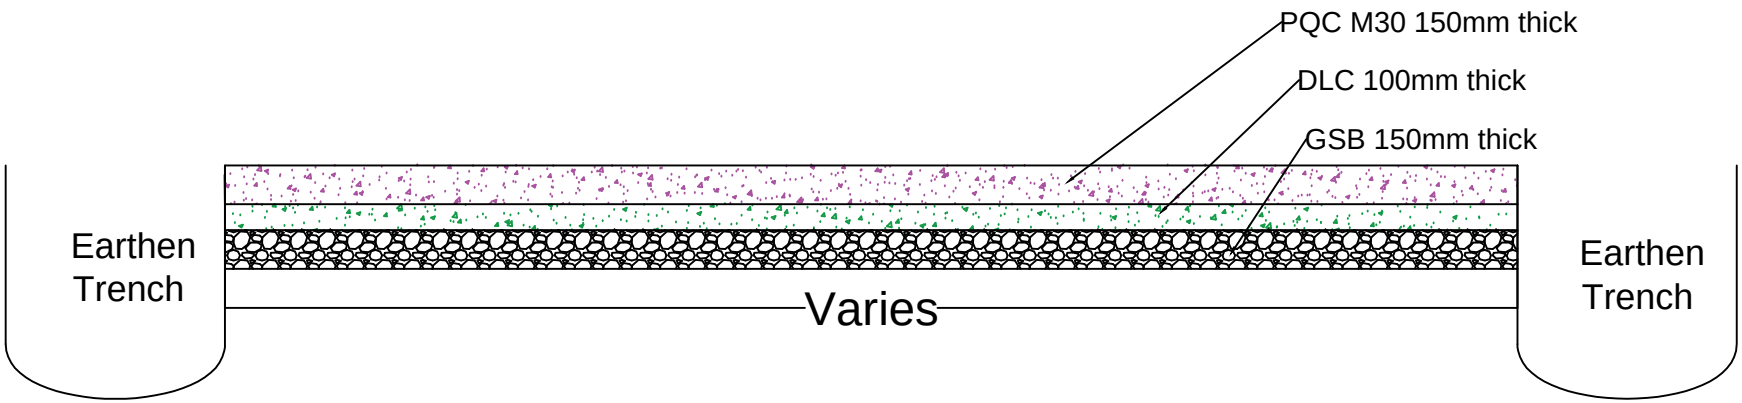

All Dimension in Meters